Back to Homepage

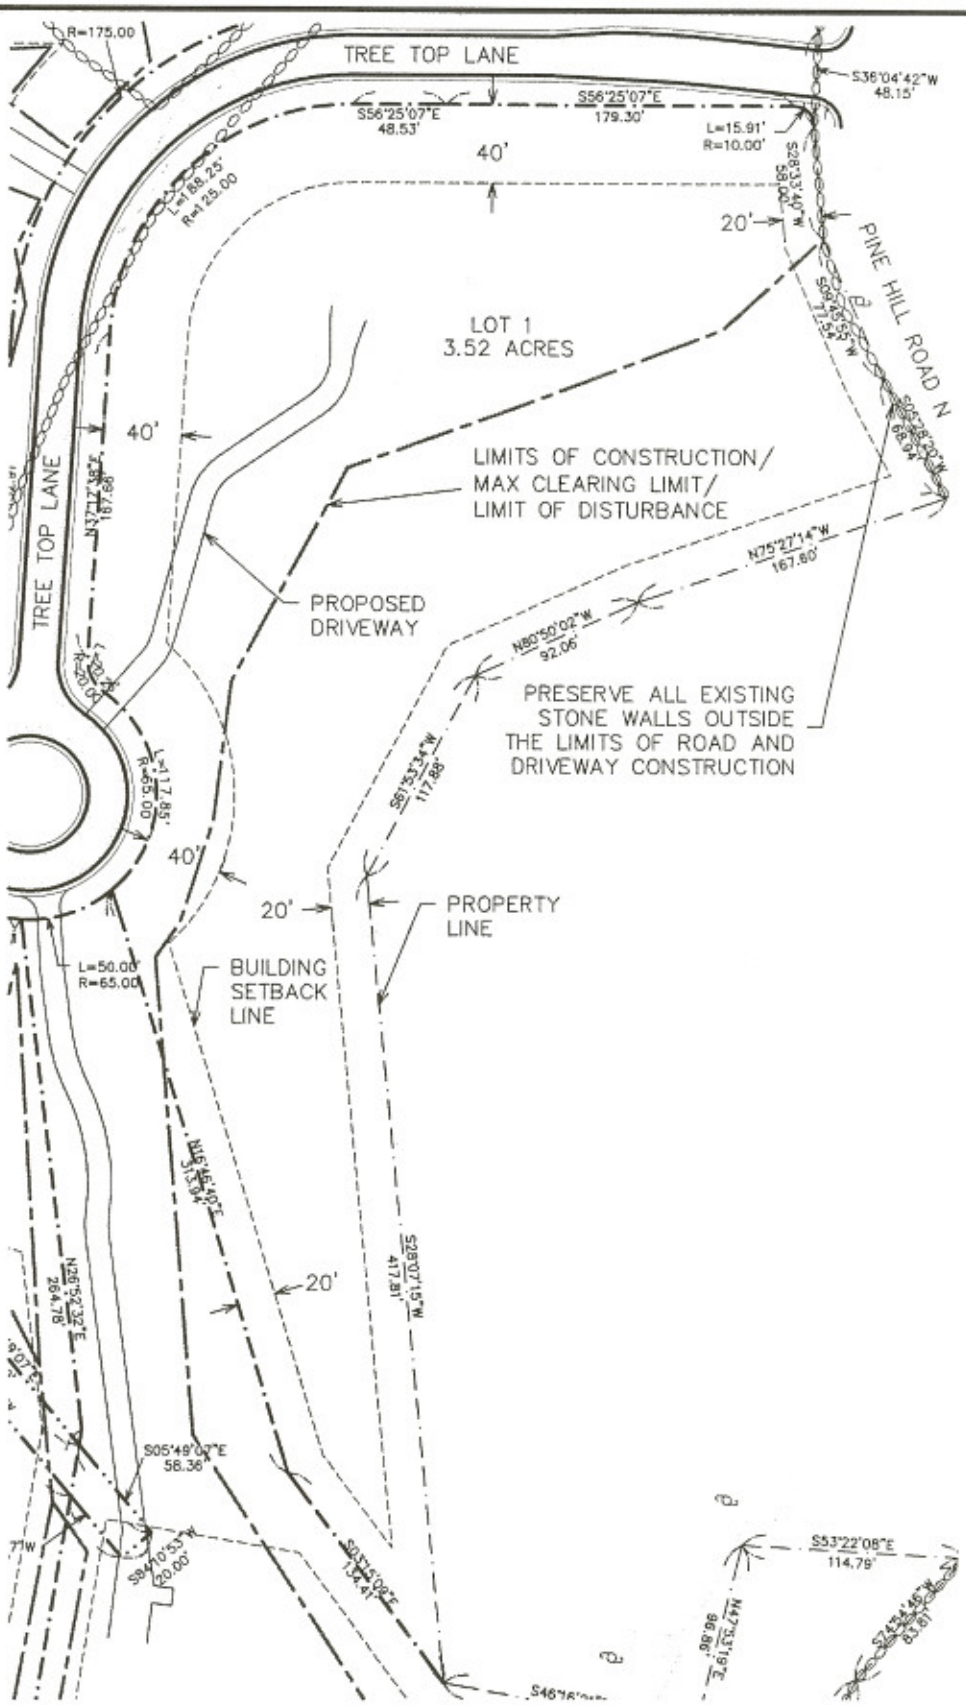

LOT 1 PLAN
SCALE: 1" = 100'
4/7/06

GRAPHIC SCALE
0 50 100 150 200 (FEET)

ATTAR ENGINEERING, INC.
CIVIL ◆ STRUCTURAL ◆ MARINE
1284 STATE ROAD – ELIOT, MAINE 03903
PHONE: (207)439-6023 FAX: (207)439-2128